



МОНТАЖНАЯ СХЕМА СТЕНОВЫХ ПАНЕЛЕЙ
ПО ОБЦ. А

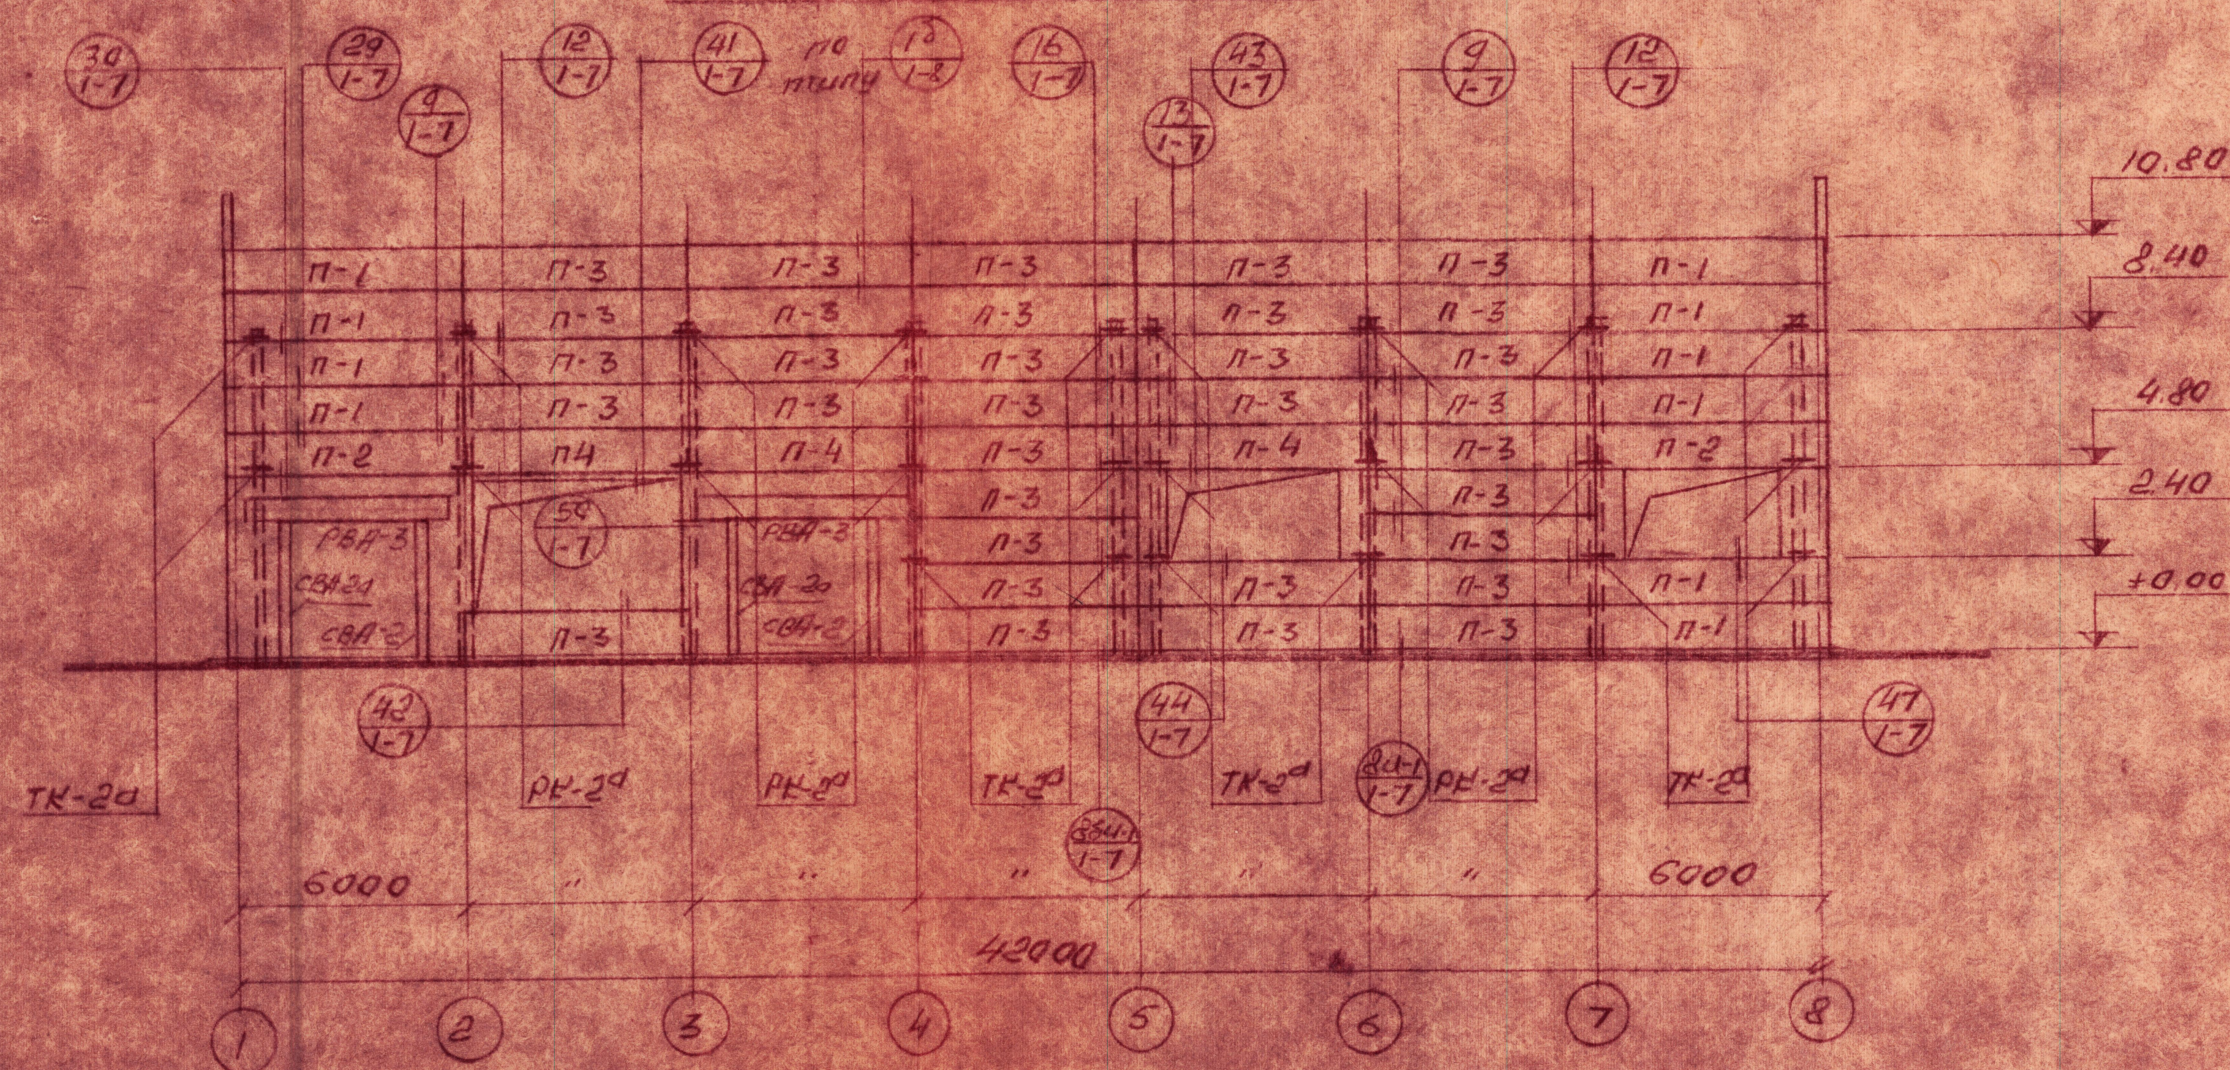


МОНТАЖНАЯ СХЕМА СТЕПОВЫХ ПАНЕЛЕЙ
ПО ОСИ Γ

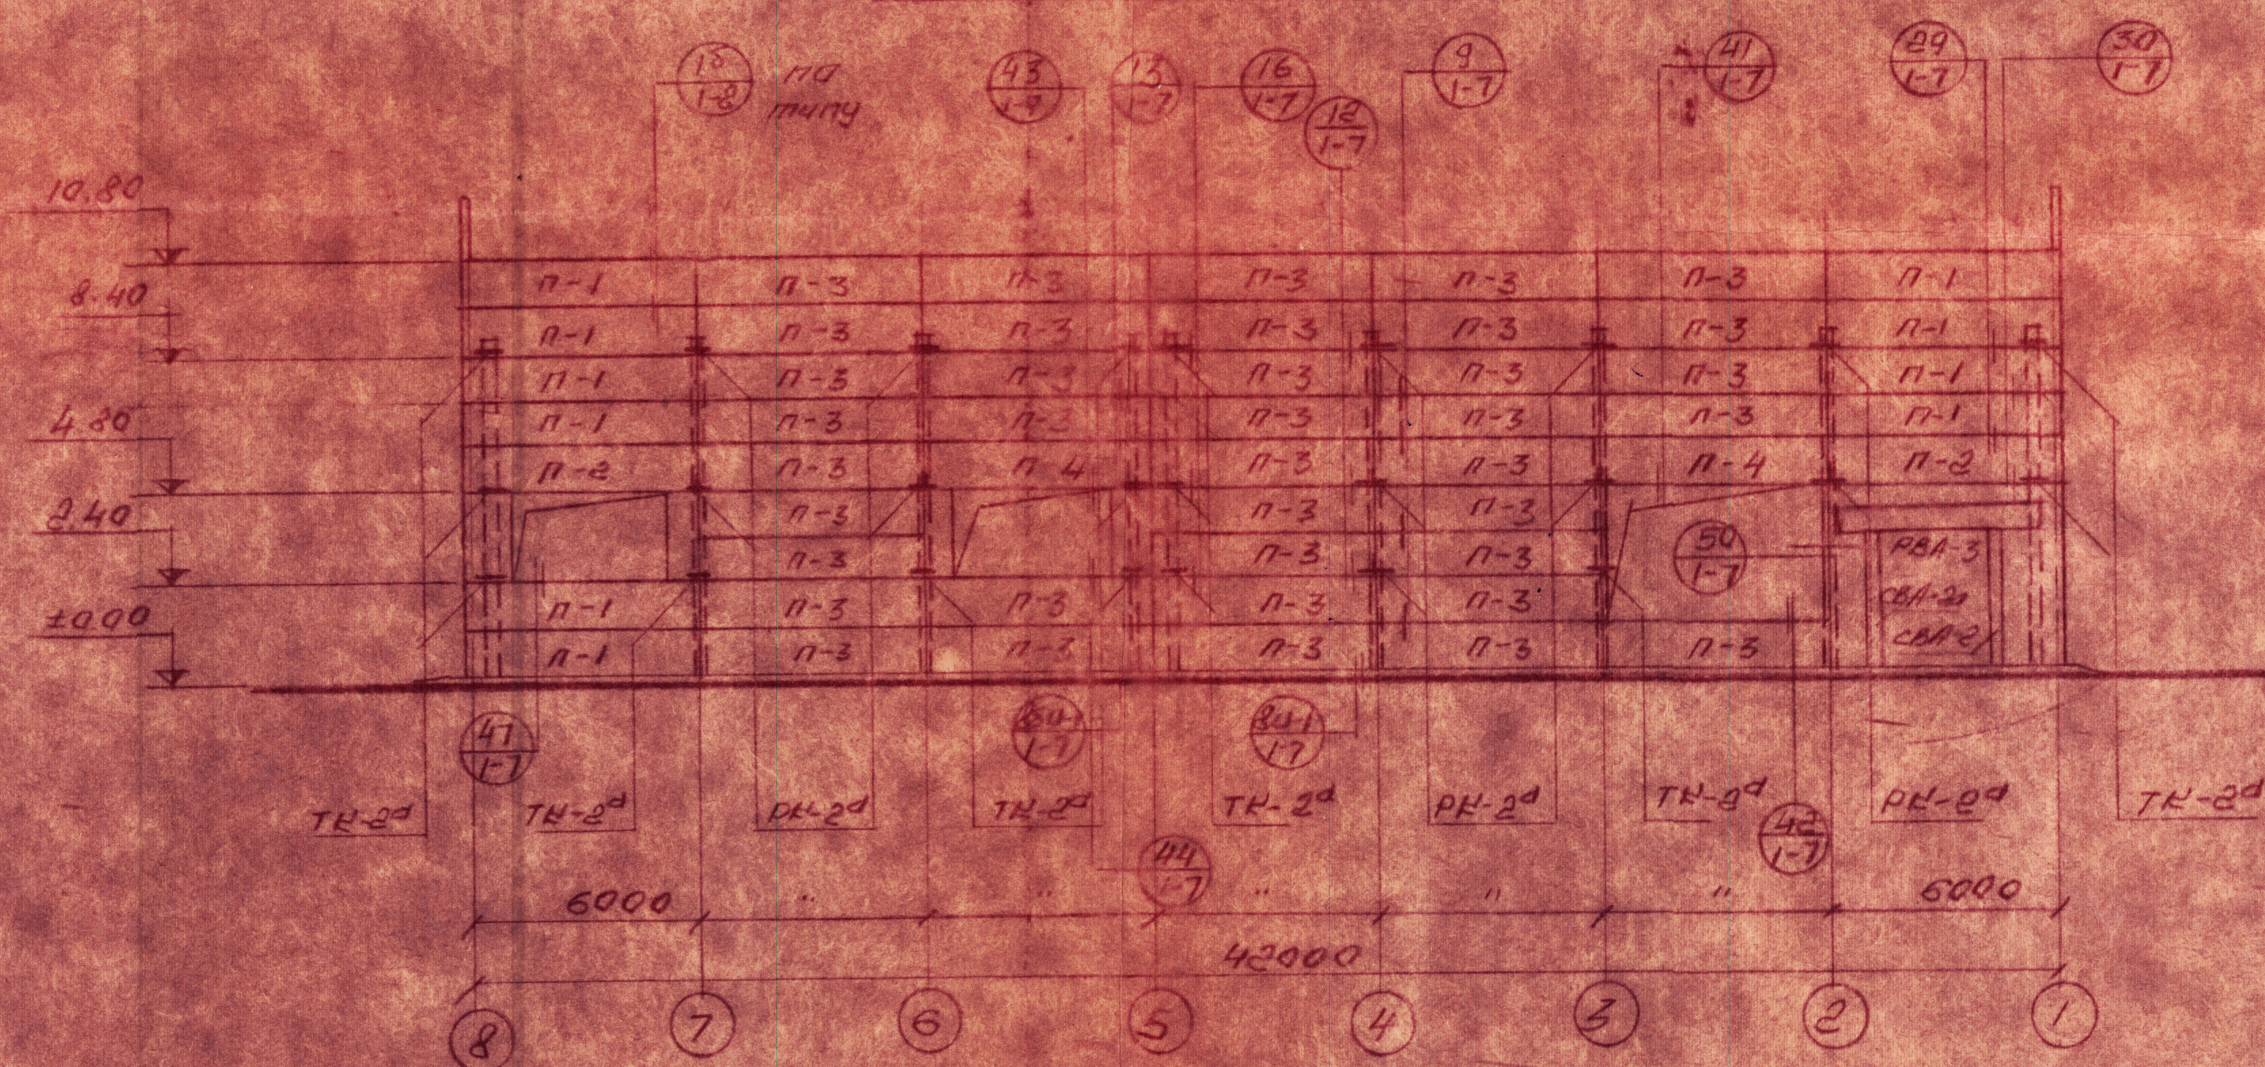


СПЕЦИФИКАЦИЯ СОЕДИНИТЕЛЬНЫХ ЭЛЕМЕНТОВ

модель 2П-1мд	кол.	бес пр		серия	модель 3П-1мд	кол.	бес пр		серия
		1 шт	бесх				1 шт	бесх	
T-1	216	16	3456	см-02-31 Б.Б	T-65a	8	3.30	26.4	"
T-2	4	37	1480	"	T-66	28	6.1	170.8	"
T-3	10	37	370	"	T-67	8	6.1	48.8	"
T-7 ^д	20	29	580	"	T-70	8	3.84	30.72	"
T-30	4	148	560	"	T-92	24	36.04	624.96	"
T-62	222	2.04	452.88	ТАС-4	ТН-2 ^д	38	16.20	615.6	"
T-63	126	0.5	63.0	"	РН-2 ^д	31	18.75	581.25	"
T-84	40	1.4	56.0	"	С-24	4	1.20	5.16	"
T-85	10	5.4	54.0	"	С-25	10	1.72	17.2	"
				"			4шт200	3187.77	"

МОНТАЖНАЯ СХЕМА СТЕПОВЫХ
ПАНЕЛЕЙ ПО ОСИ "I"

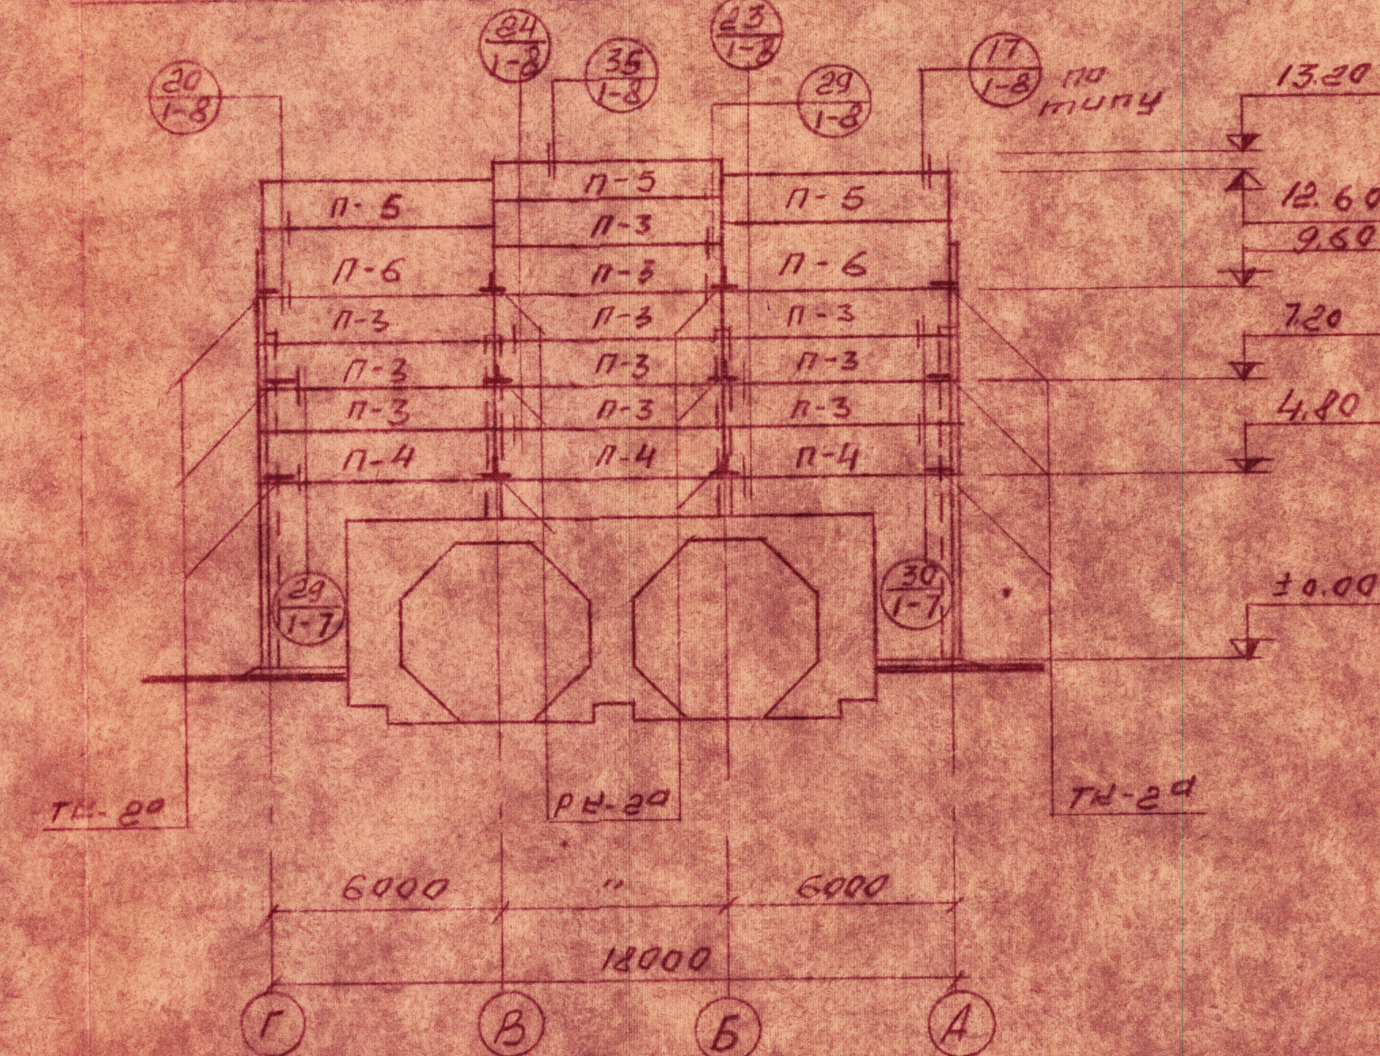

МОНТАЖНАЯ СХЕМА СТЕНОВЫХ
ПАНЕЛЕЙ ПО ОСИ 8

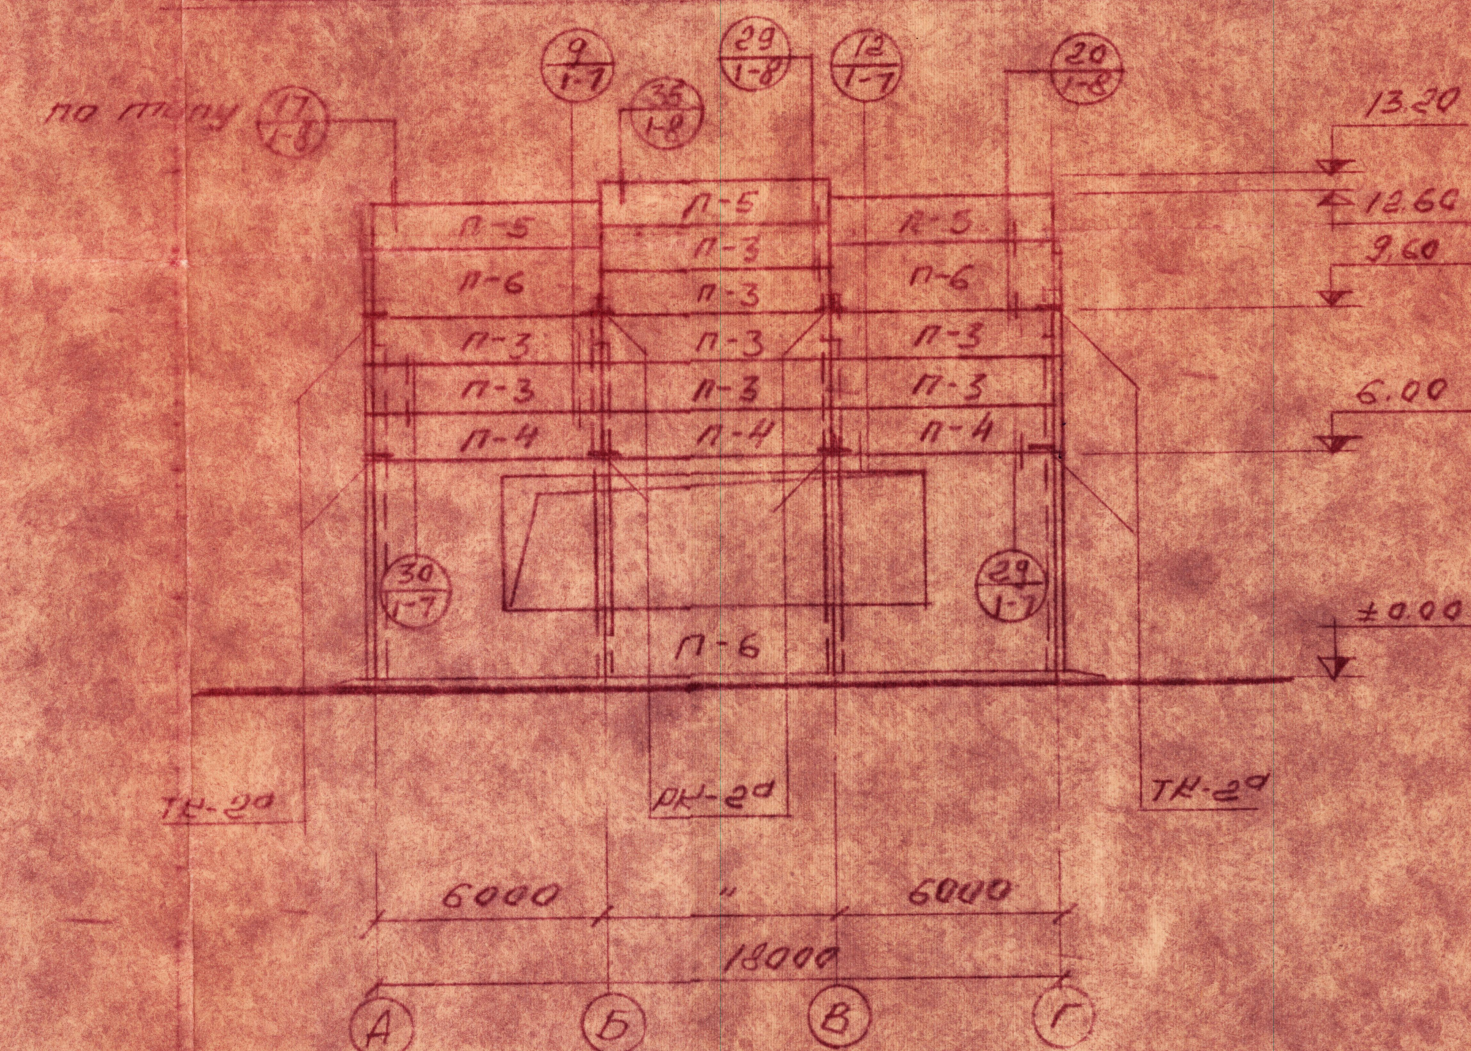[illegible]

СПЕЦИФИКАЦИЯ МОНТАЖНЫХ УЗЛОВ

N ^o 43113	1-011	M ^o 113 0003 311-113	FOR 311-113	000113 113 000113	N ^o 43114	1-011	M ^o 114 0003 311-114	FOR 311-114	000114 114 000114		
			6-43113	000113				6-43114	000114		
34-1	10		T-62	2	20	42	4	T-1	2	8	"
			C-25	1	10			T-62	2	8	
			T-92	2	20			T-64	2	8	
			T-63	1	4			T-65	1	4	
8 ⁰ 4-1	4		C-24	1	4	43	2	T-63	1	2	"
			T-93	1	4			T-64	1	2	
9	42		T-1	2	34	44	2	T-1	1	2	"
			T-62	2	34			T-63	1	3	
			T-1	2	58			T-64	1	2	
12	39		F-62	2	58	47	2	T-63	2	4	"
			T-63	2	58			T-64	2	4	
			T-1	1	14			T-65	1	2	
			T-62	1	14			T-64	2	8	
13	14		T-63	1	14	50	4	T-65	1	4	"
			T-1	1	12			T-1	1	2	
6	12		T-62	1	12	20	2	T-66	1	3	"
			T-63	1	12			T-1	2	3	
29	10		T-1	1	10	23	4	T-30	1	4	"
			T-3	1	10			T-70	2	8	
			T-71	1	10			T-66	1	4	
			T-62	1	10			T-67	1	4	
50	10		T-1	2	20	29	13	T-66	1	13	"
			T-71	1	10			T-66	1	4	
			T-62	1	10			T-67	1	4	
			T-63	2	20						
41	8		T-63	2	16	"					
			T-64	2	16						
			T-65	1	8						

Примечания

1. Заглавный лист см. №-1
2. Указания на монтажу и изготовление стеновых панелей см. СП-02-31 Б. I

[illegible]